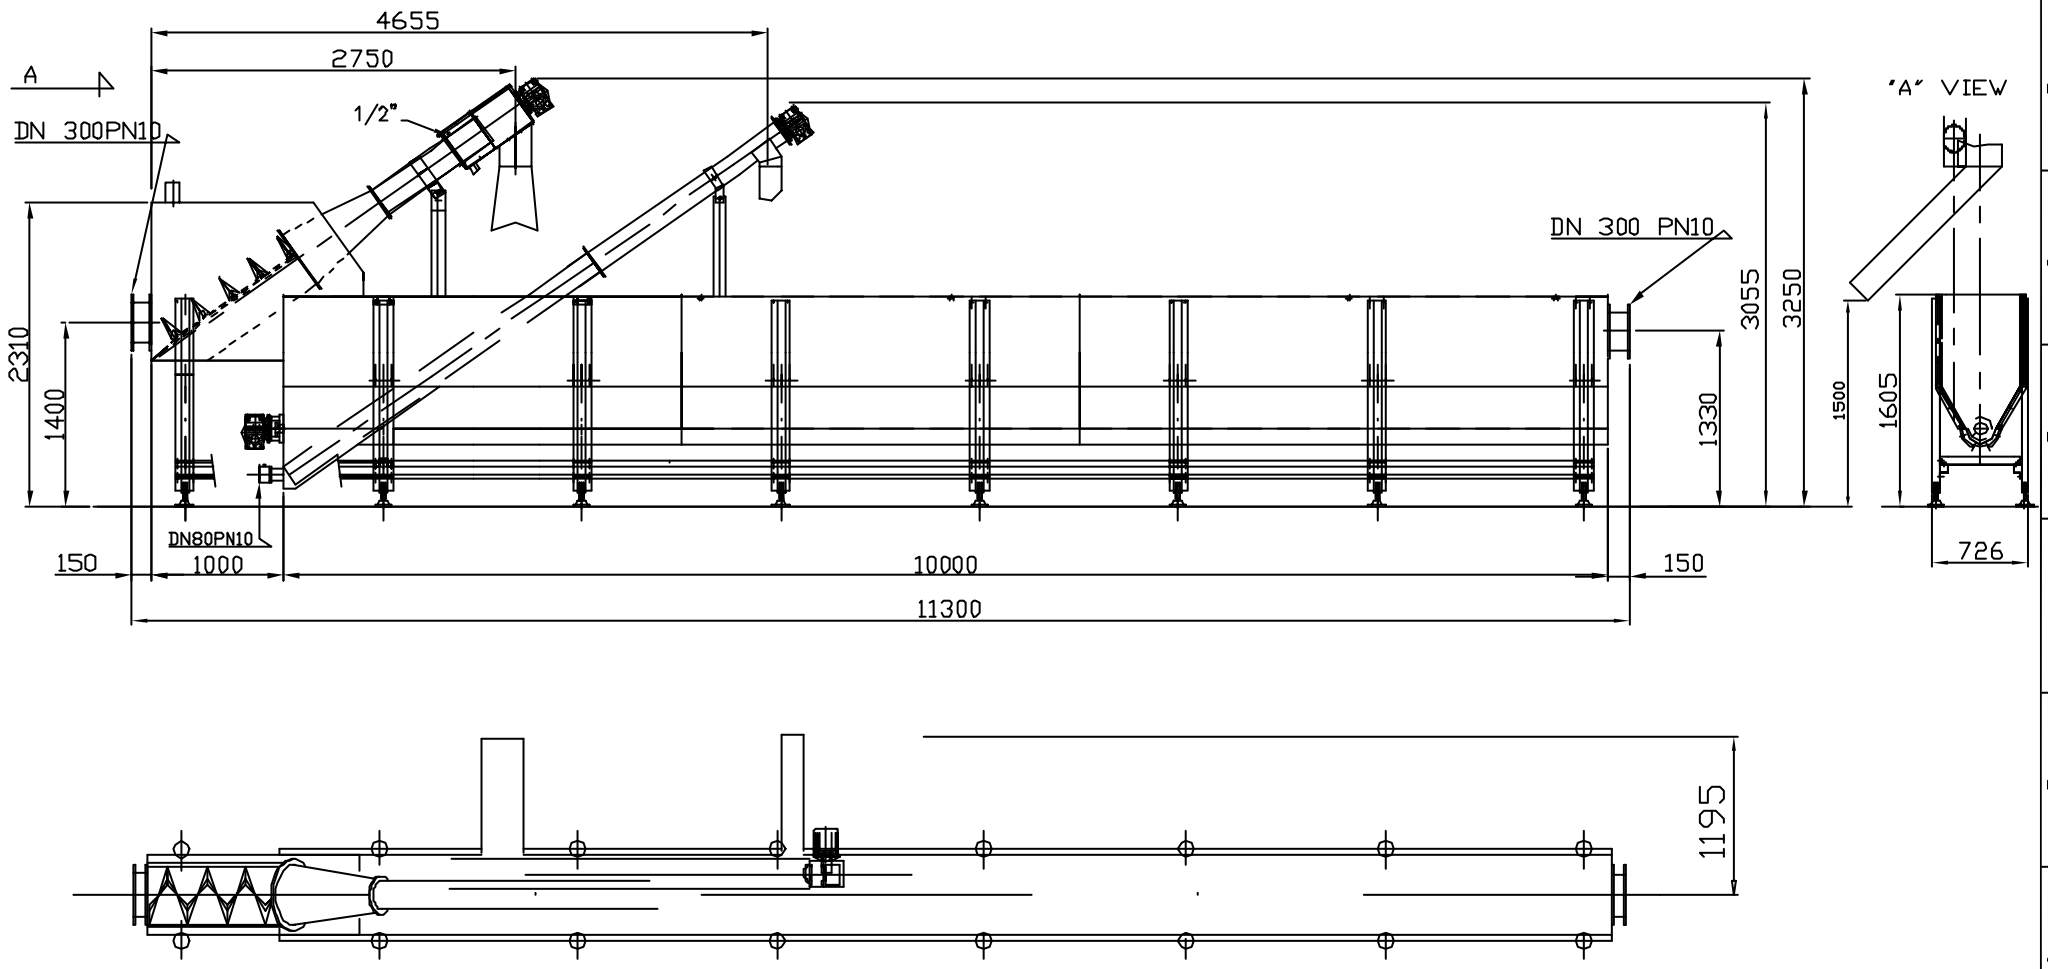

				DRAWN :	N.T.	DATE :	01/08/03
				DWG No. :	STU/C-2/30	ISSUE :	
				SCALE :	1:1		
				AUTOCAD REF :	STU/C-2/30		
CB							
ISSUE	DATE ISSUED	AMENDMENTS	DRN	CHK			

CLIENT :

JOB TITLE :

Contra-Shear Technology

5 Houghton St, Oxley Park, NSW 2088 Sydney Australia
Tel. 61 2 9427 1278 Fax 61 2 9427 3384
Mobile 0412 271 278 email : info@shear.com.au

STU/C-2/30

ISSUE | DRAWING No. STU/C-2/30