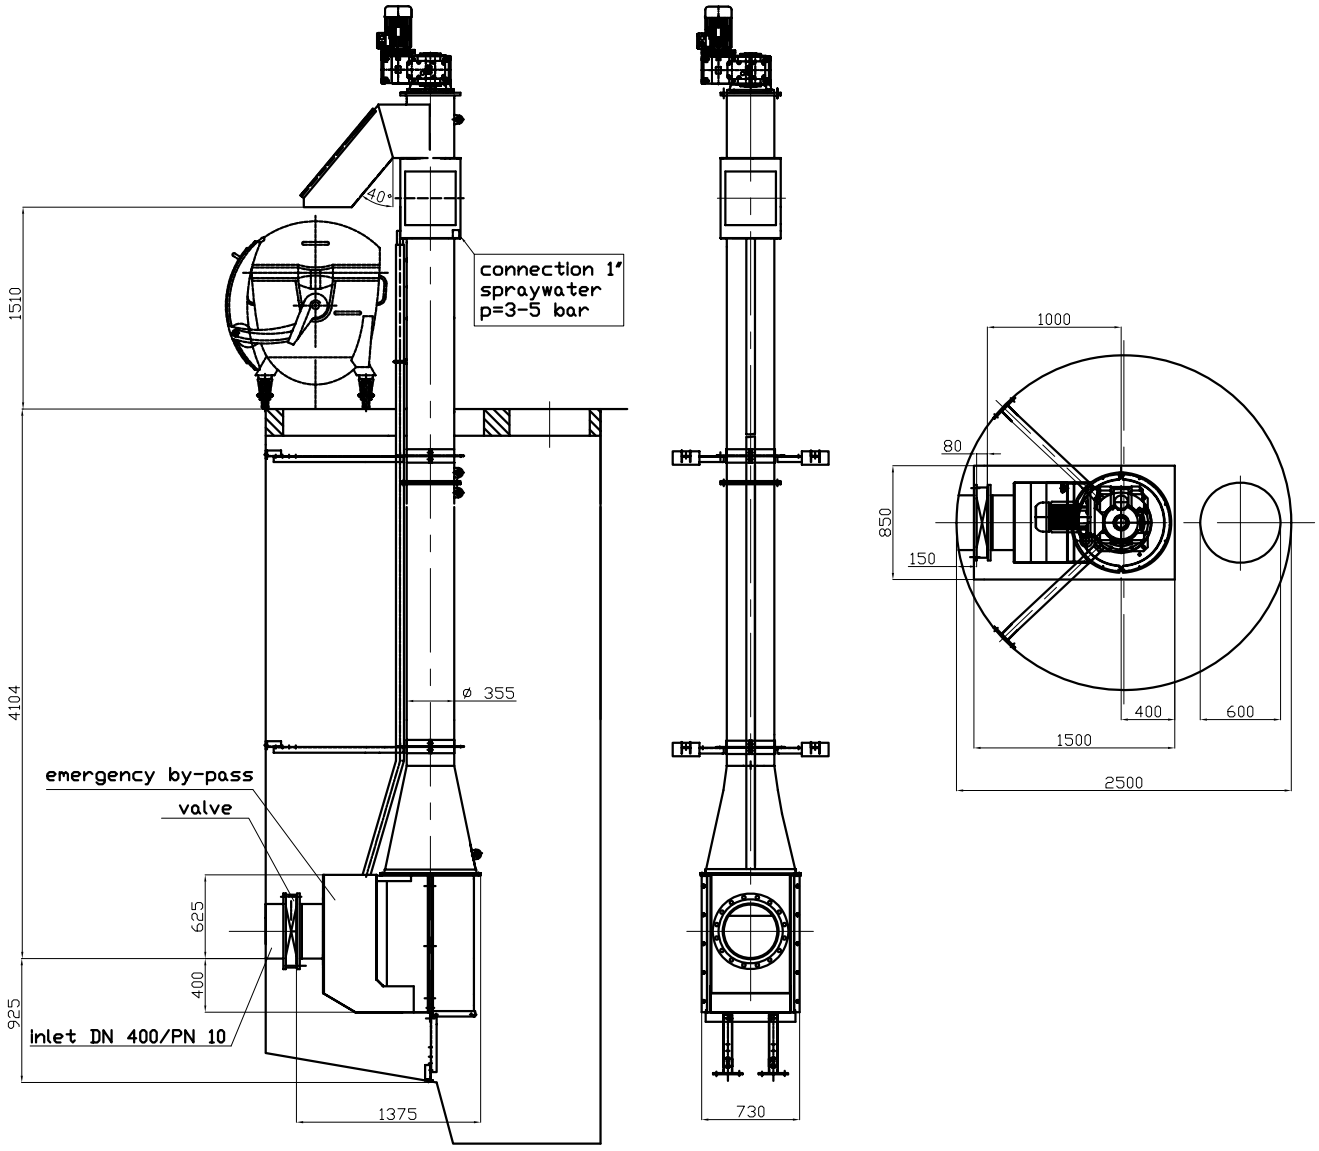

ISSUE	DATE ISSUED	AMMENDMENTS	DRN	CHK	DRAWN : DAJ DATE :	CLIENT : VERTICAL SCREEN	Contra Shear Technology	VERTICAL SCREEN	ISSUE	DRAWING No.
					DWG No. : GW ISSUE :					
					SCALE : 1:20	JOB TITLE :		SFCV 7	00	SFCV
					AUTOCAD REF : AutoCAD REF.	SFCV 7	5 Haughton St, Lindy Point. NSW 2066 Sydney Australia. Tel. 61 2 9427 1270 Fax 61 2 9427 3354 Mobile 0412 271 279 email : info@cstechnology.com.au			